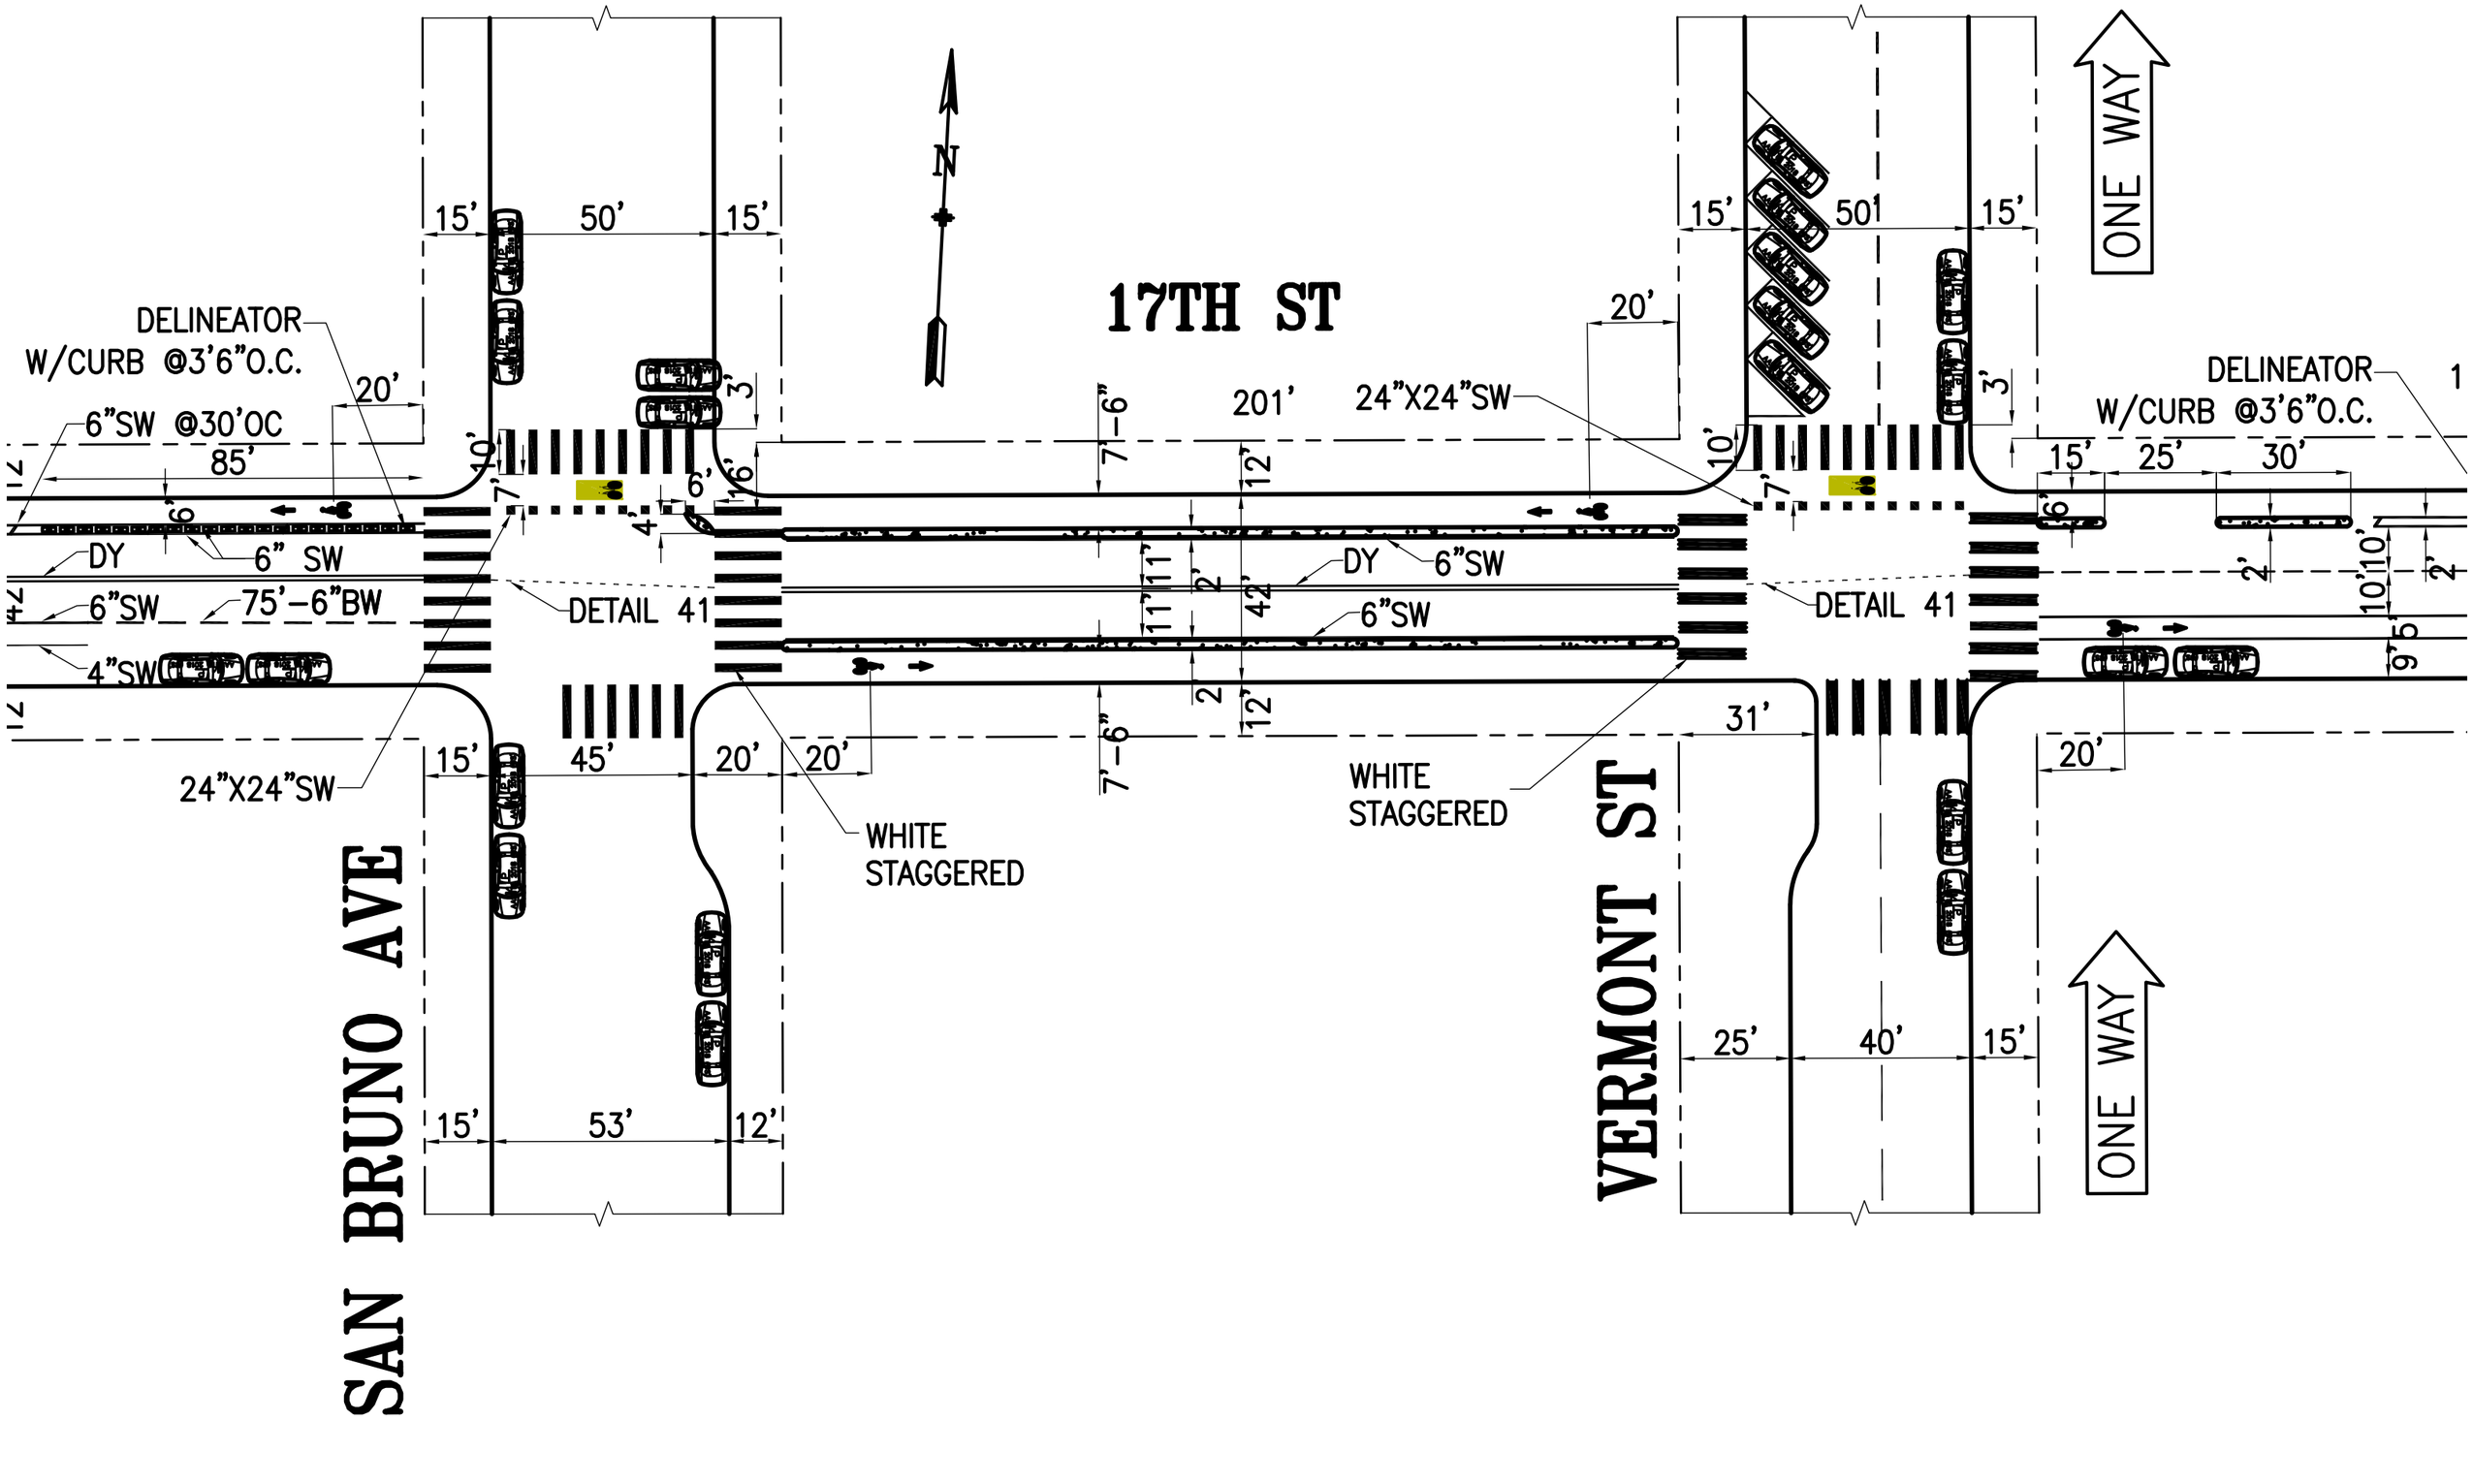PROPOSED DESIGN - ZOOMED IN